EDG Architects, LLC
3 BETHESDA METRO CENTER
SUITE 110, BETHESDA MD 20814
301.654.0058 - edgarchitects.net
Environmental Design Group

KENSINGTON MANOR

KENSINGTON, MARYLAND

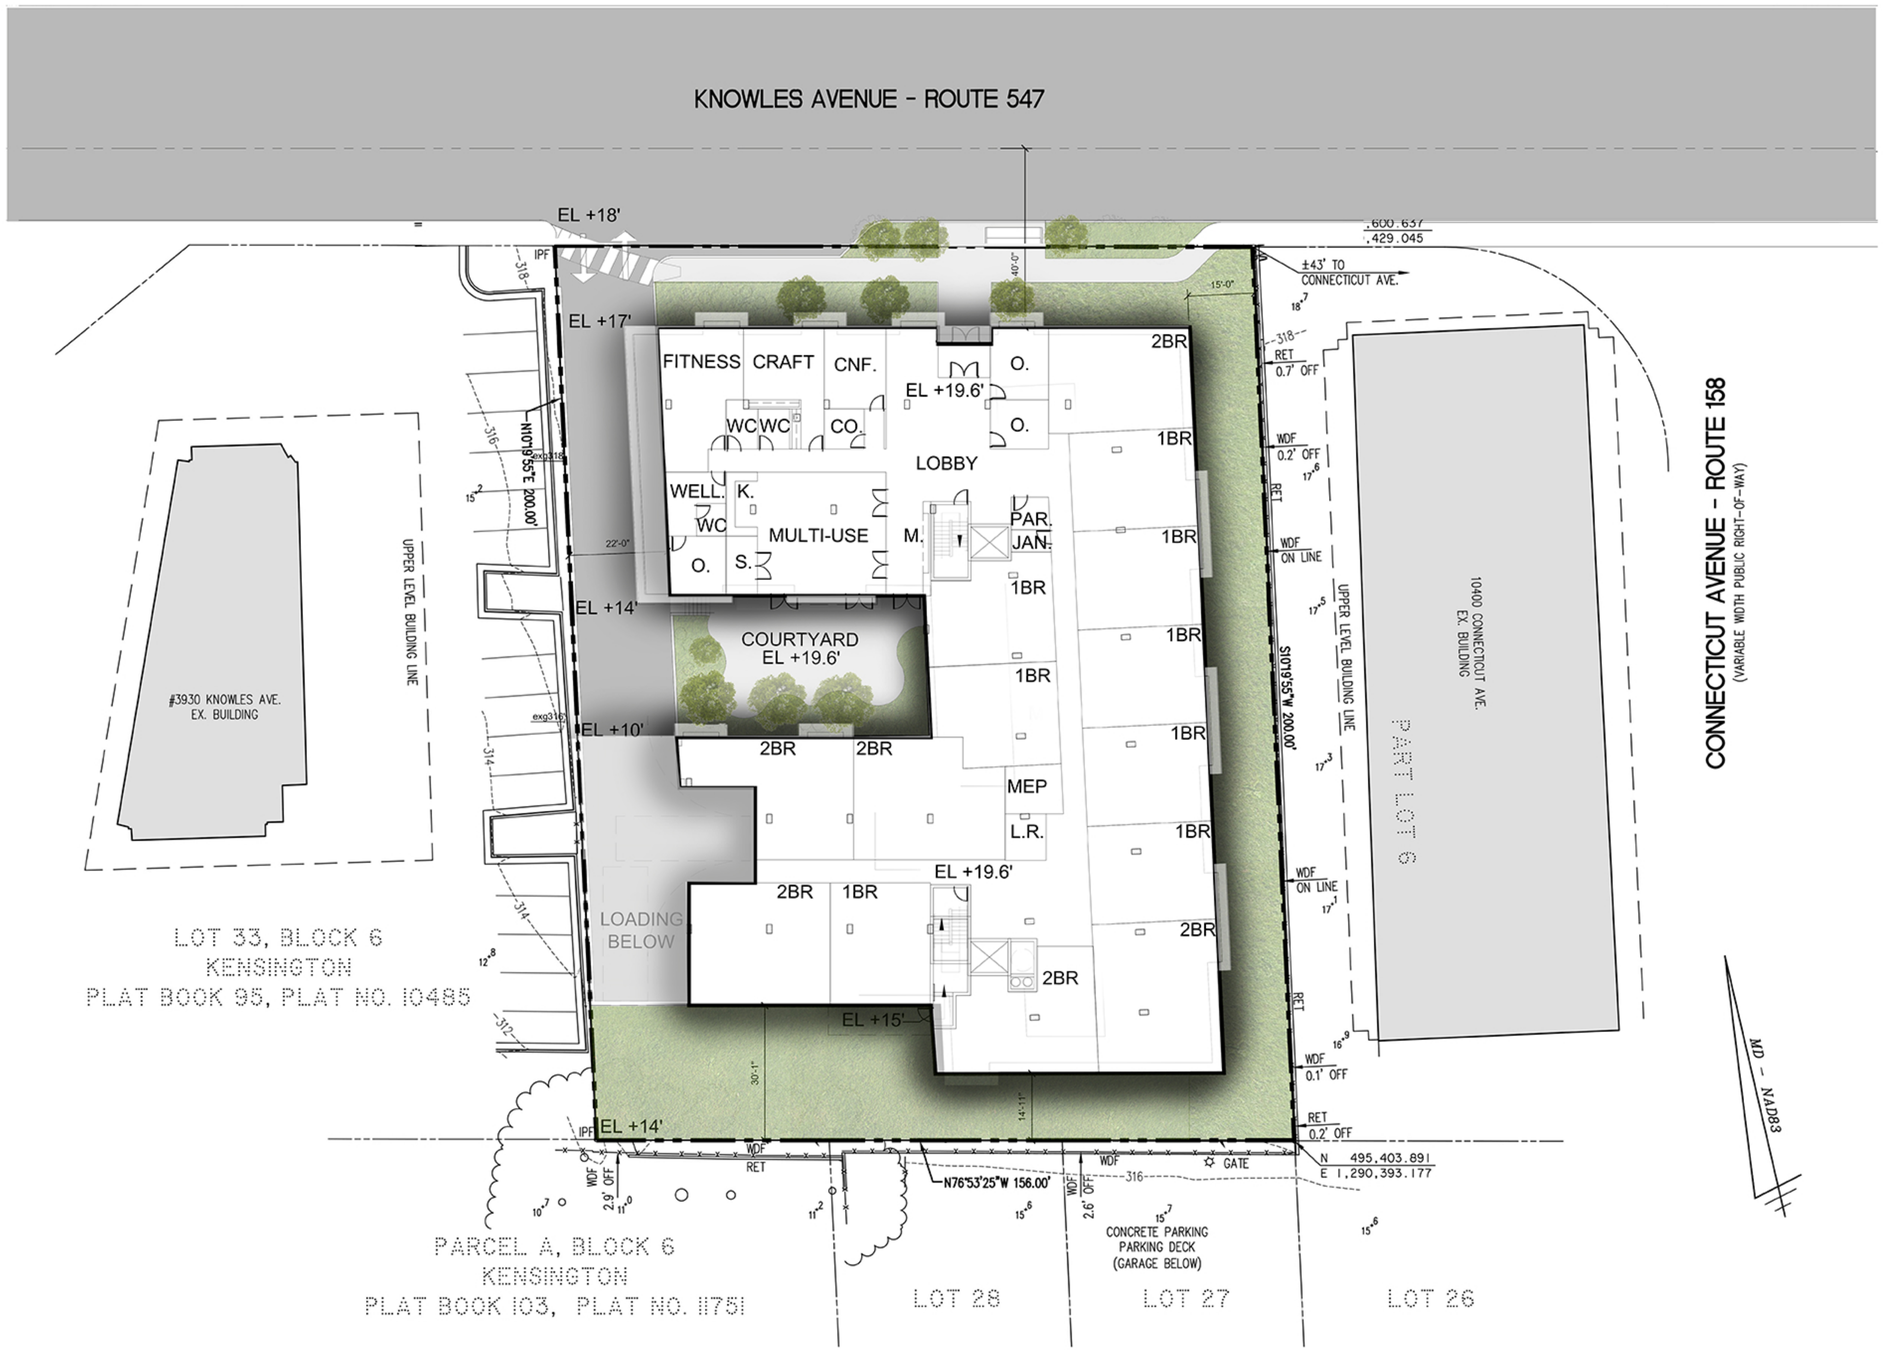

1 A102 FIRST FLOOR PLAN

Scale: 1/16"=1'-0"

EDG Architects, LLC
3 BETHESDA METRO CENTER
SUITE 110, BETHESDA MD 20814
301.654.0058 - edgarchitects.net
Environmental Design Group

KENSINGTON MANOR

KENSINGTON, MARYLAND

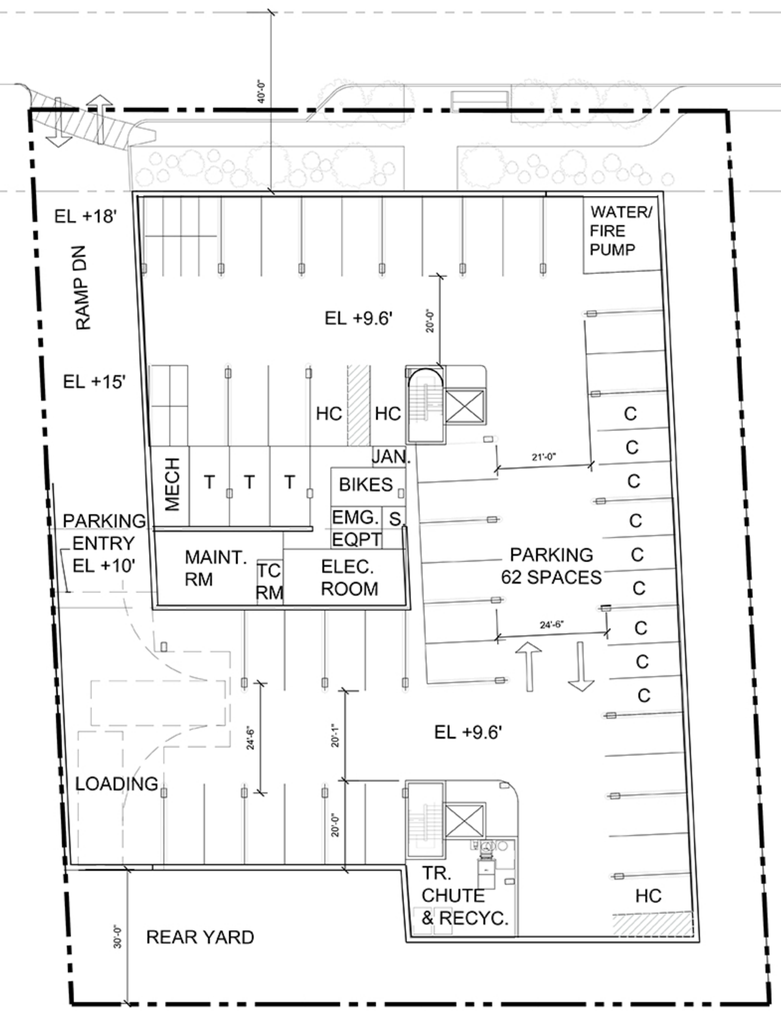

PARKING SPACES		
DESCRIPTION	REMARKS	QTY.
TYP. PARKING SPACES	8'-5" x 18'-0"	35
TANDEM PARKING SPACES	8'-5" x 18'-0"	3
COMPACT PARKING SPACES	8'-5" x 16'-0"	9
SCOOTER PARKING SPACES (ONE TYP. PARKING SPACE ACCOMMODATES 4 SCOOTERS)	12 SCOOTERS = 3 TYP PRKG. SPACES	12
HANDICAP PARKING SPACES		3
TOTAL SPACES		62

1
A101

GARAGE PARKING LEVEL PLAN

Scale: 1/16"=1'-0"

EDG Architects, LLC
3 BETHESDA METRO CENTER
SUITE 110, BETHESDA MD 20814
301.654.0058 - edgarchitects.net
Environmental Design Group

KENSINGTON MANOR

KENSINGTON, MARYLAND

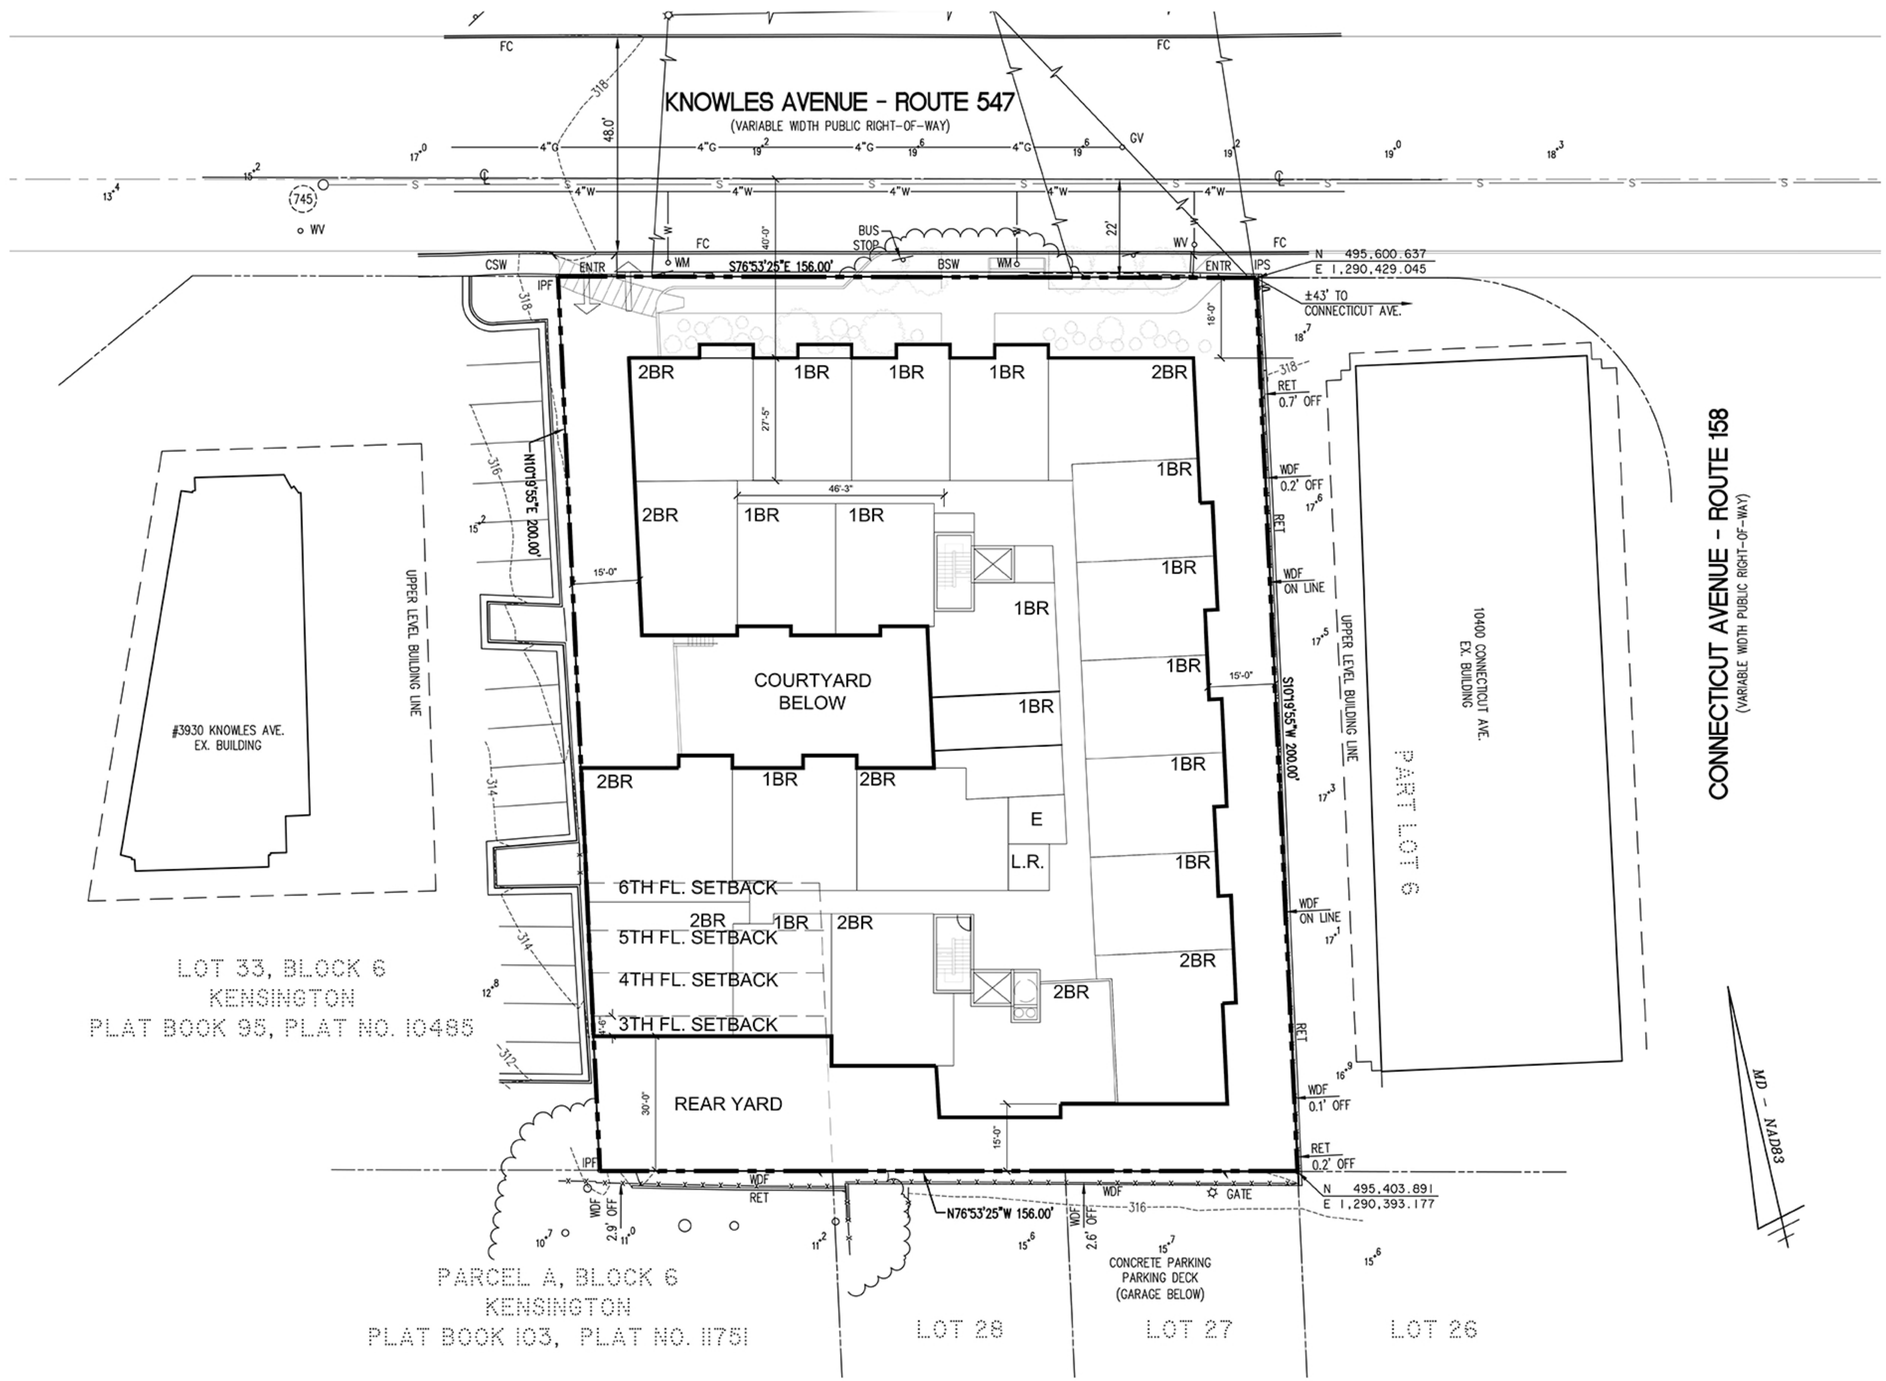

1 A103 TYP. FLOOR PLAN (2ND TO 6TH FLOOR)

Scale: 1/16"=1'-0"

EDG Architects, LLC
3 BETHESDA METRO CENTER
SUITE 110, BETHESDA MD 20814
301.654.0058 - edgarchitects.net
Environmental Design Group

KENSINGTON MANOR

KENSINGTON, MARYLAND

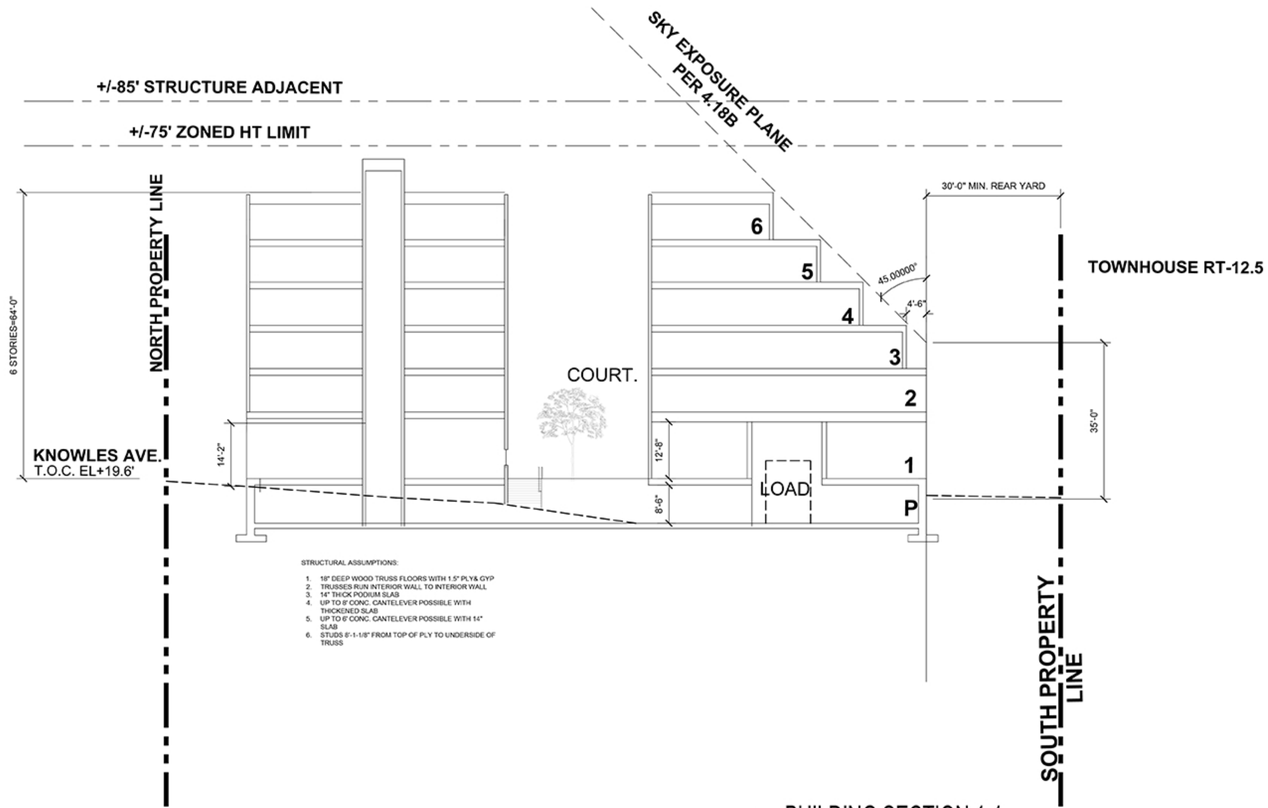

1 A401 BUILDING SECTION 1-1

Scale: 1/16"=1'-0"

EDG Architects, LLC
3 BETHESDA METRO CENTER
SUITE 110, BETHESDA MD 20814
301.654.0058 - edgarchitects.net
Environmental Design Group

KENSINGTON MANOR

KENSINGTON, MARYLAND

EDG Architects, LLC
3 BETHESDA METRO CENTER
SUITE 110, BETHESDA MD 20814
301.654.0058 - edgarchitects.net
Environmental Design Group

KENSINGTON MANOR

KENSINGTON, MARYLAND