Existing Conditions

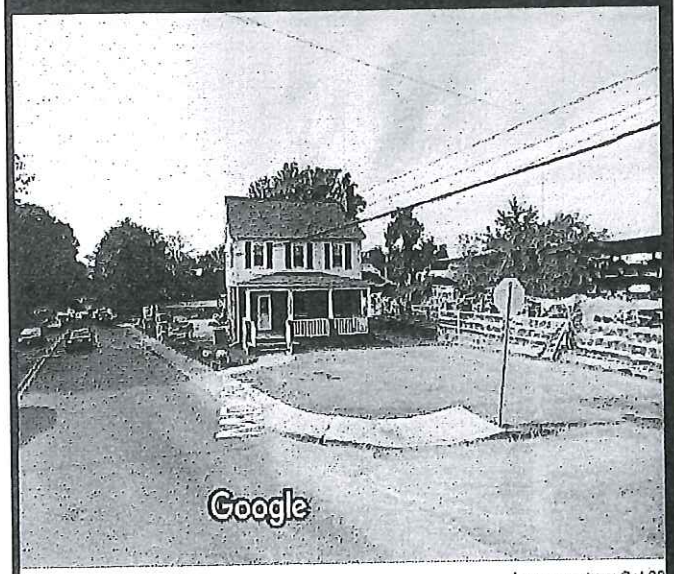

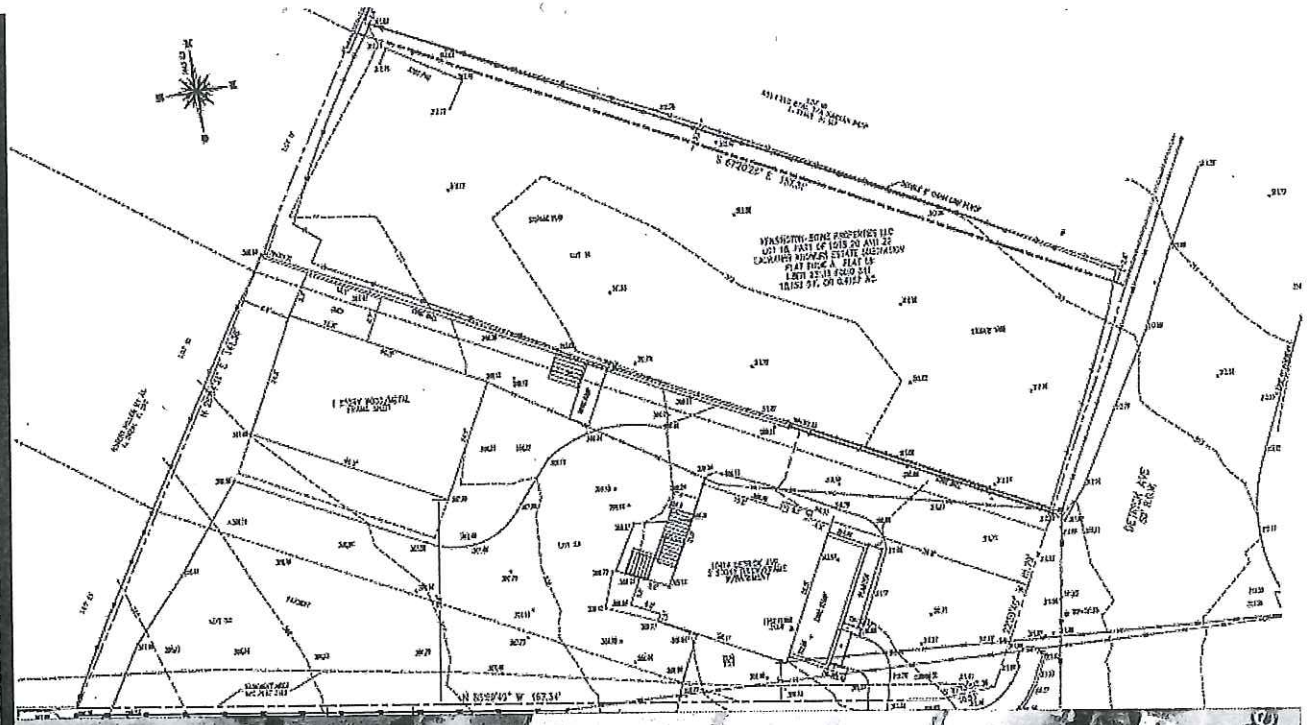

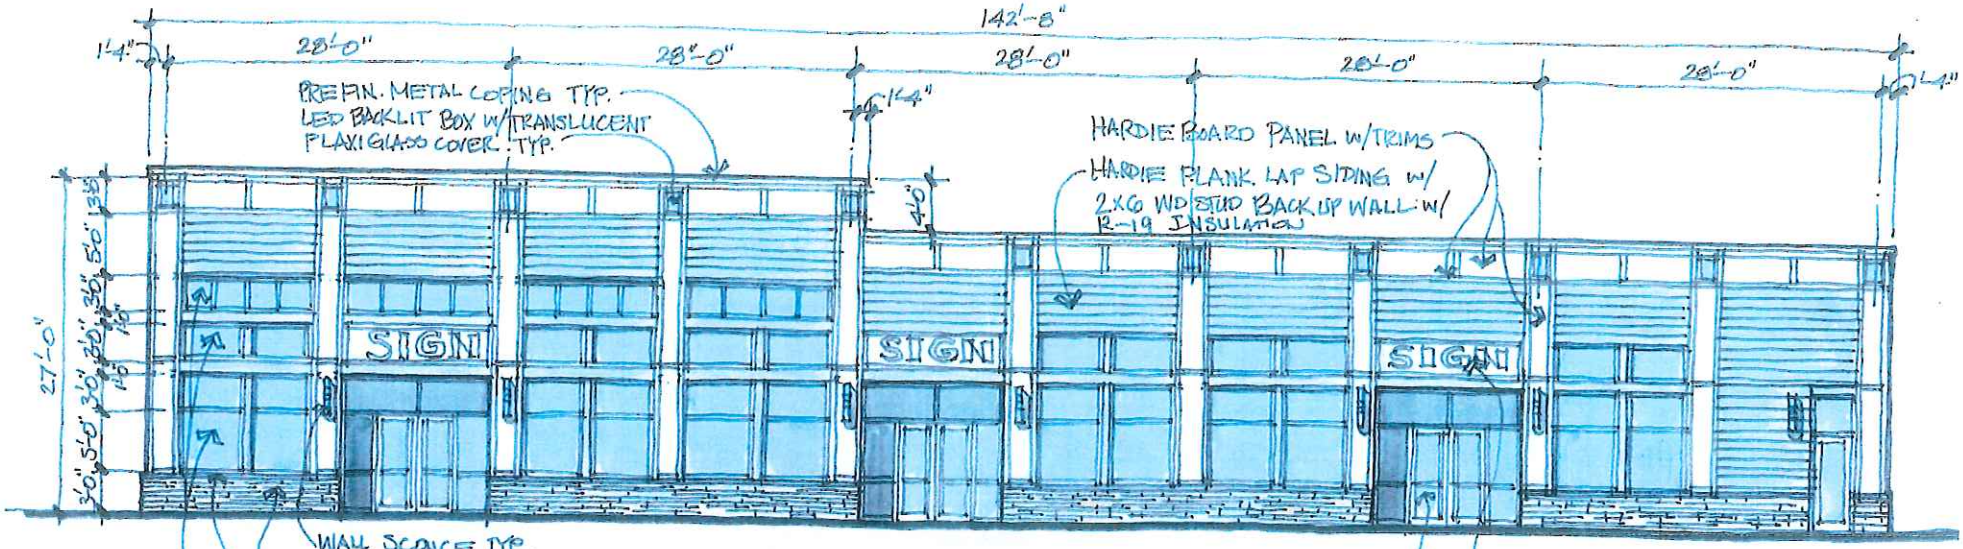

NORTH ELEVATION

0 5 10 20 FT

DVA ARCHITECTS 1/18/2017

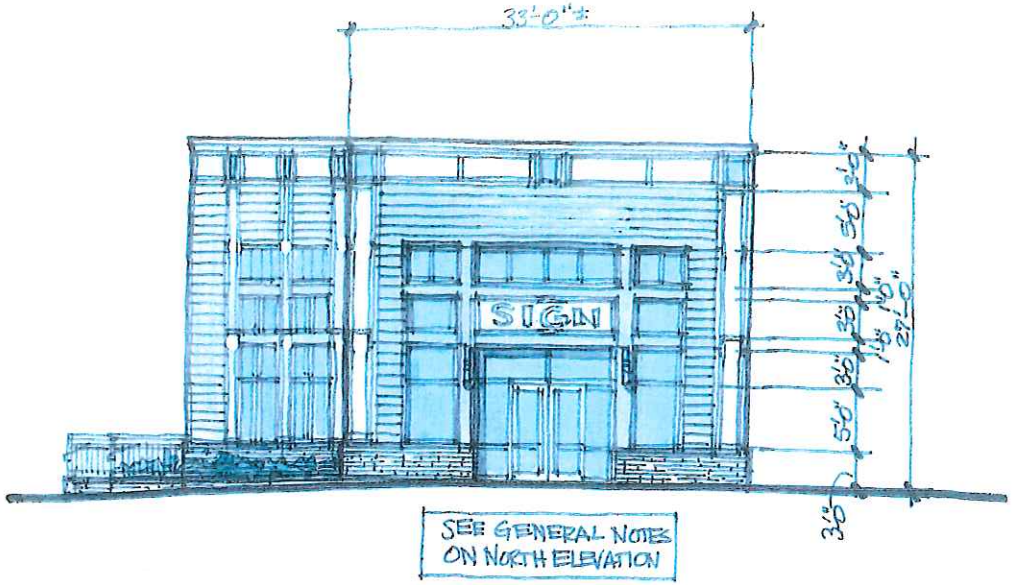

EAST ELEVATION

0 5 10 20 FT

DVA ARCHITECTS 1/18/2017
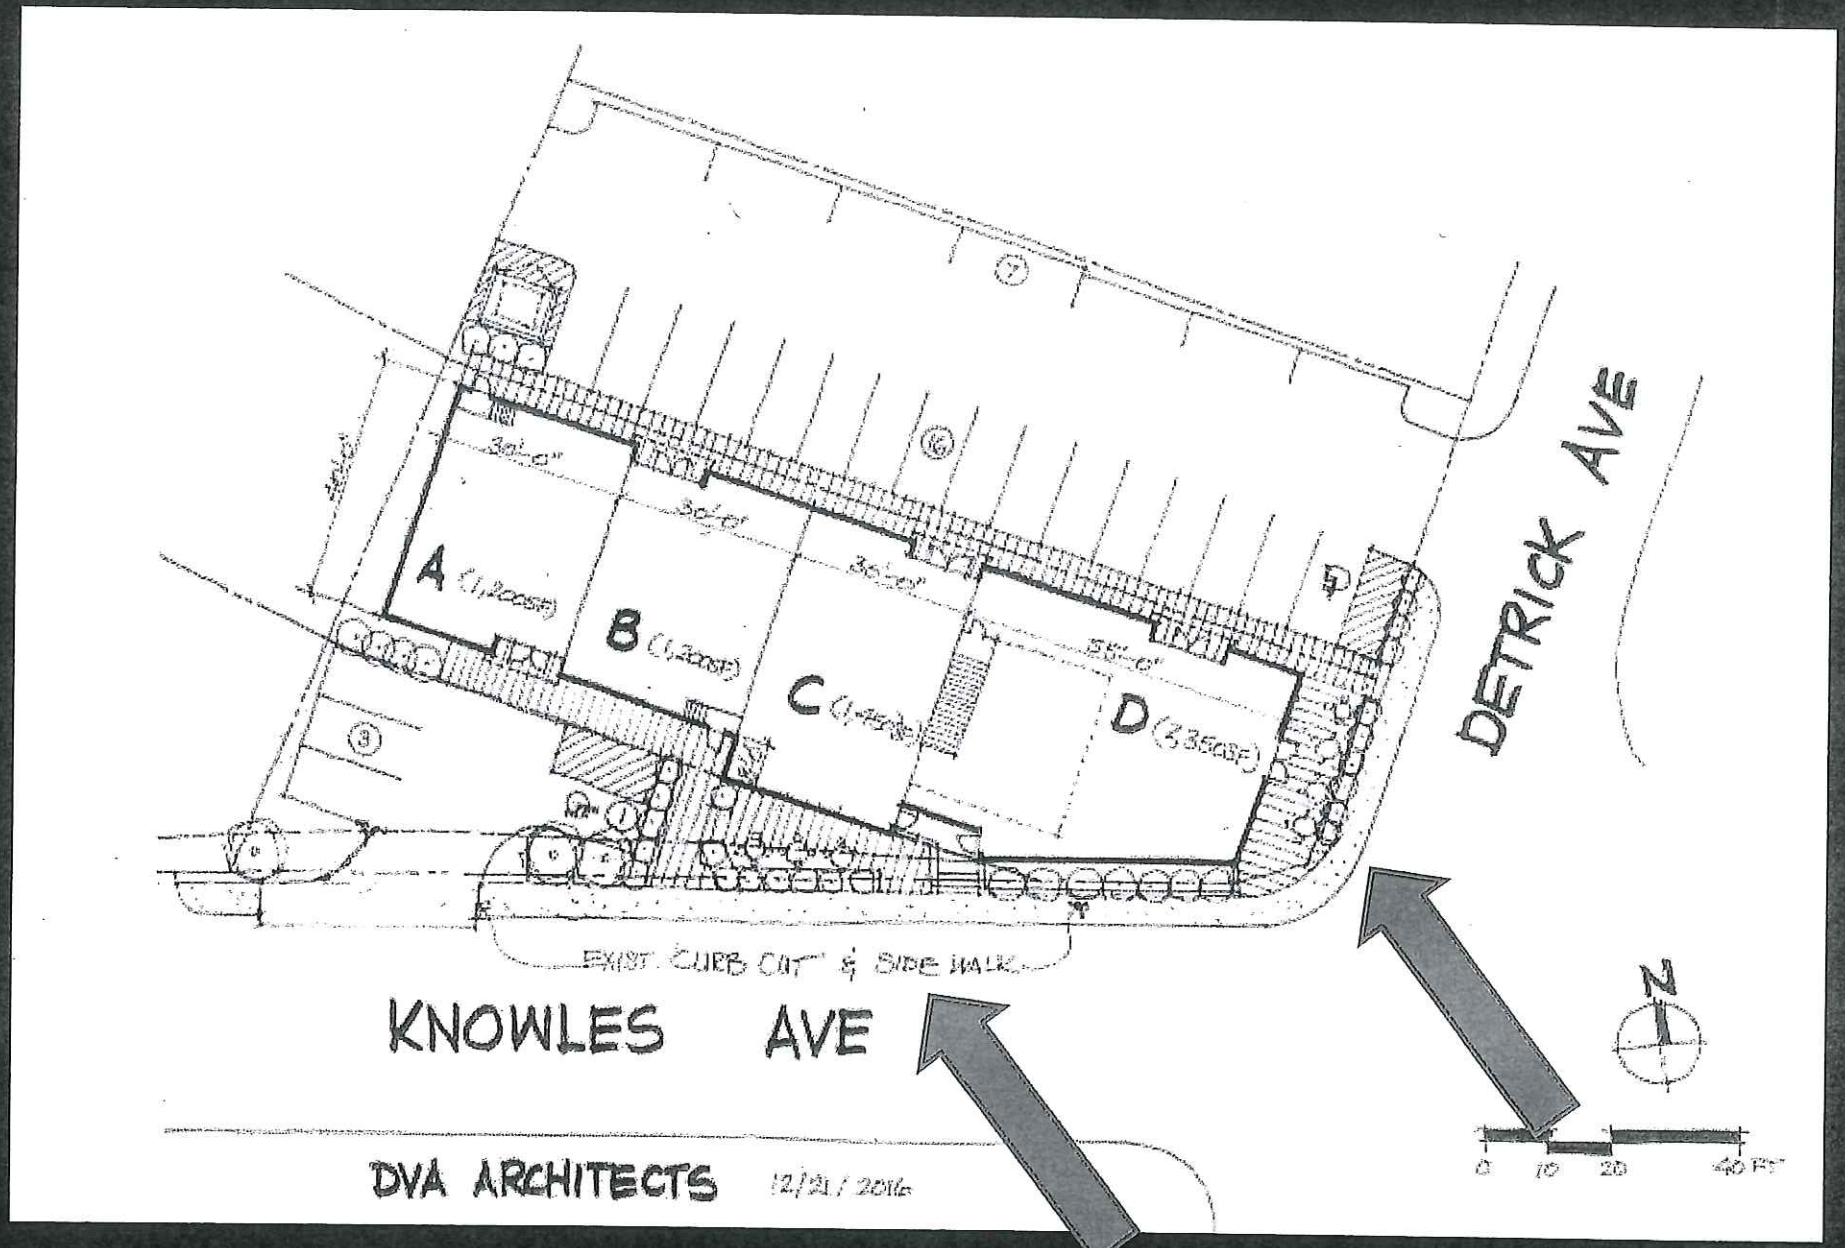
Draft Site Plan: