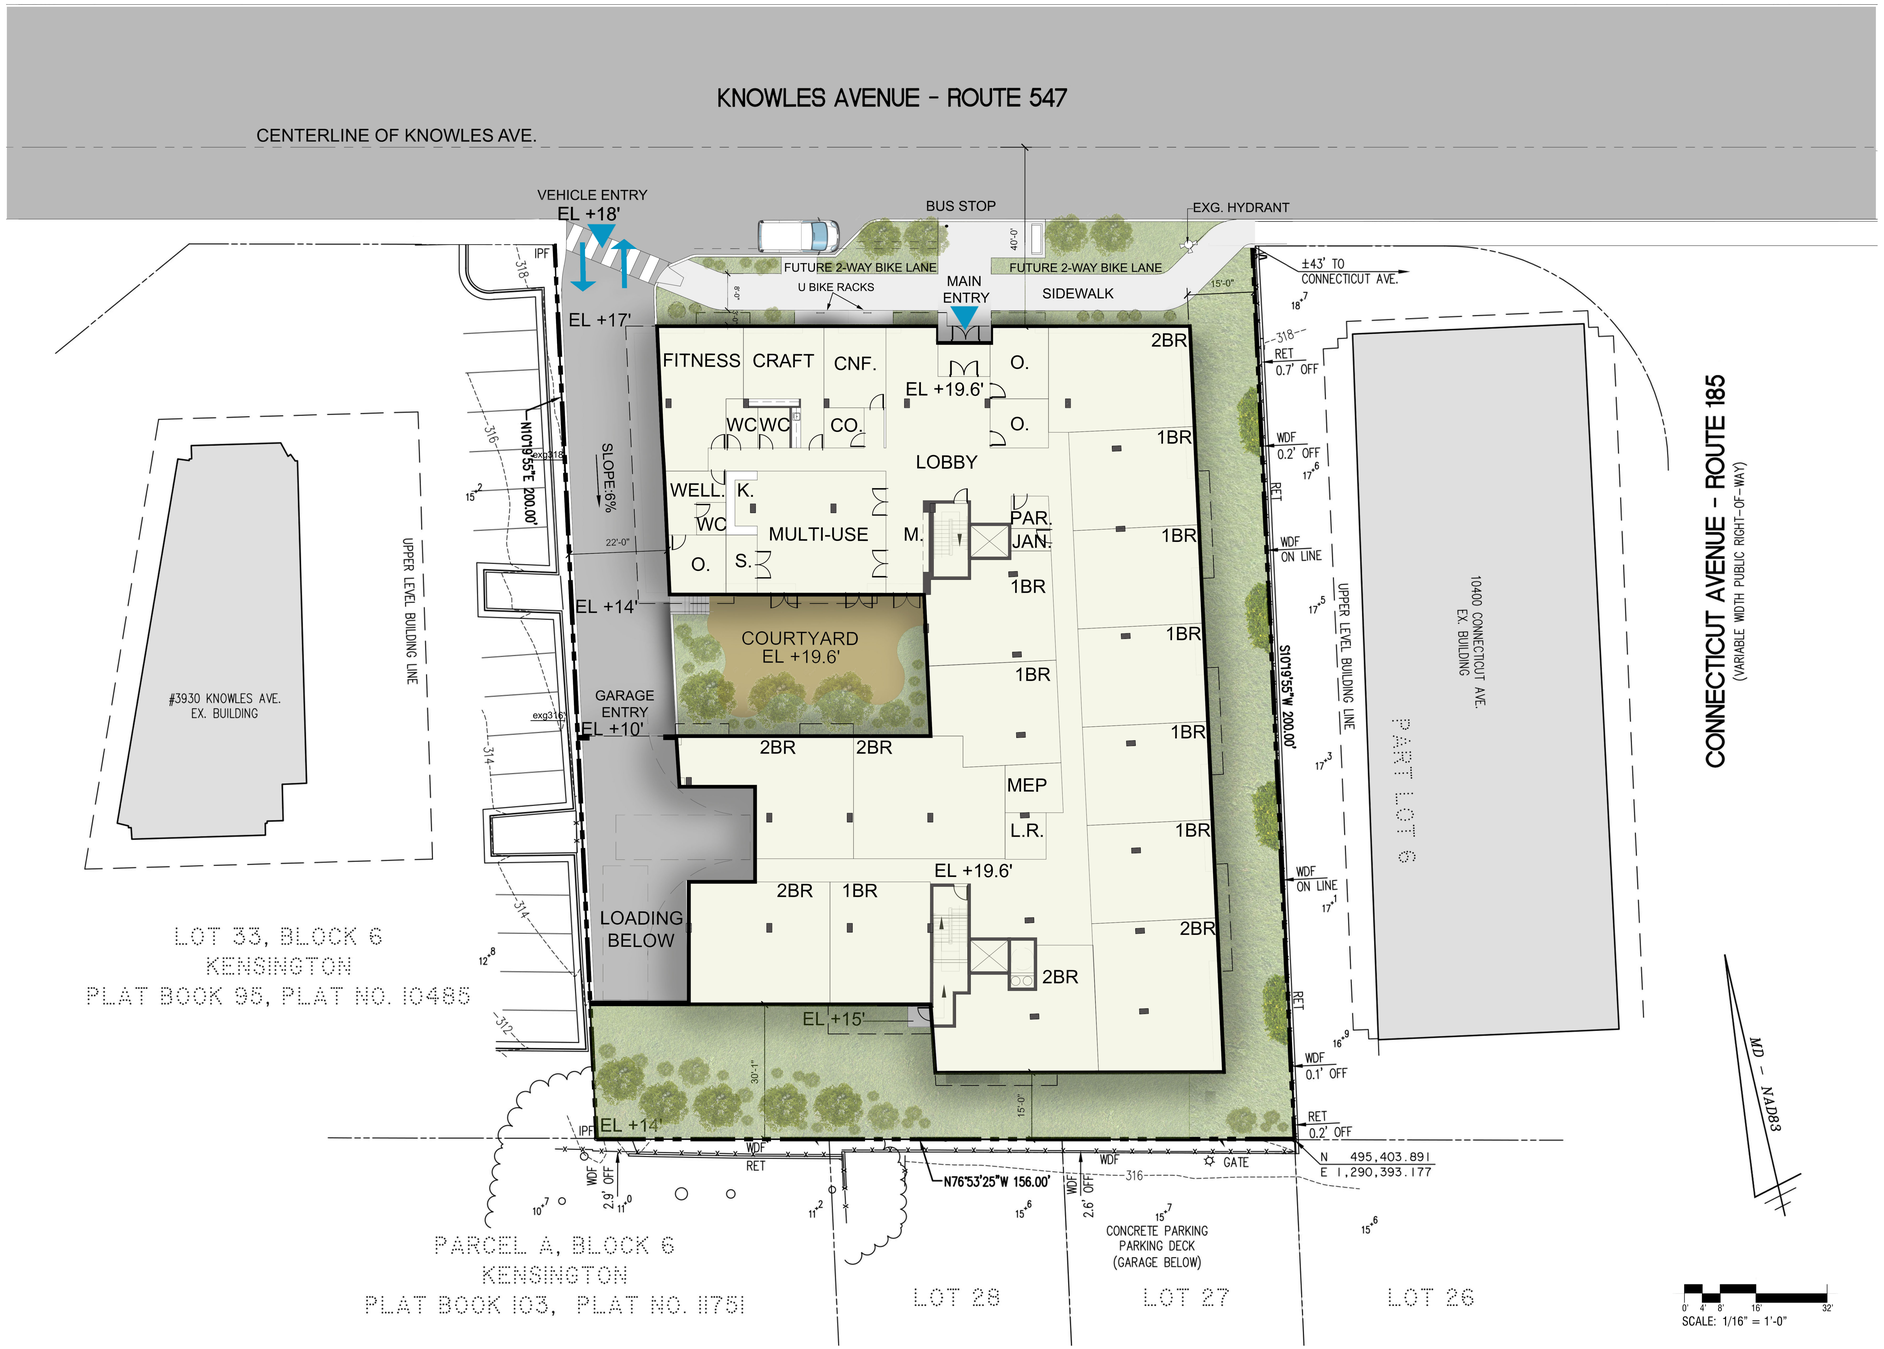


1 FIRST FLOOR PLAN

Scale: 1/16"=1'-0"

EDG Architects, LLC
3 BETHESDA METRO CENTER
SUITE 110, BETHESDA MD 20814
301.654.0058 - edgarchitects.net
Environmental Design Group

| PRINTING | DATE |
|---|---|
| | |

KENSINGTON MANOR SENIOR HOUSING
3906-3910 KNOWLES AVENUE, KENSINGTON MD

PROPOSED FIRST FLOOR PLAN